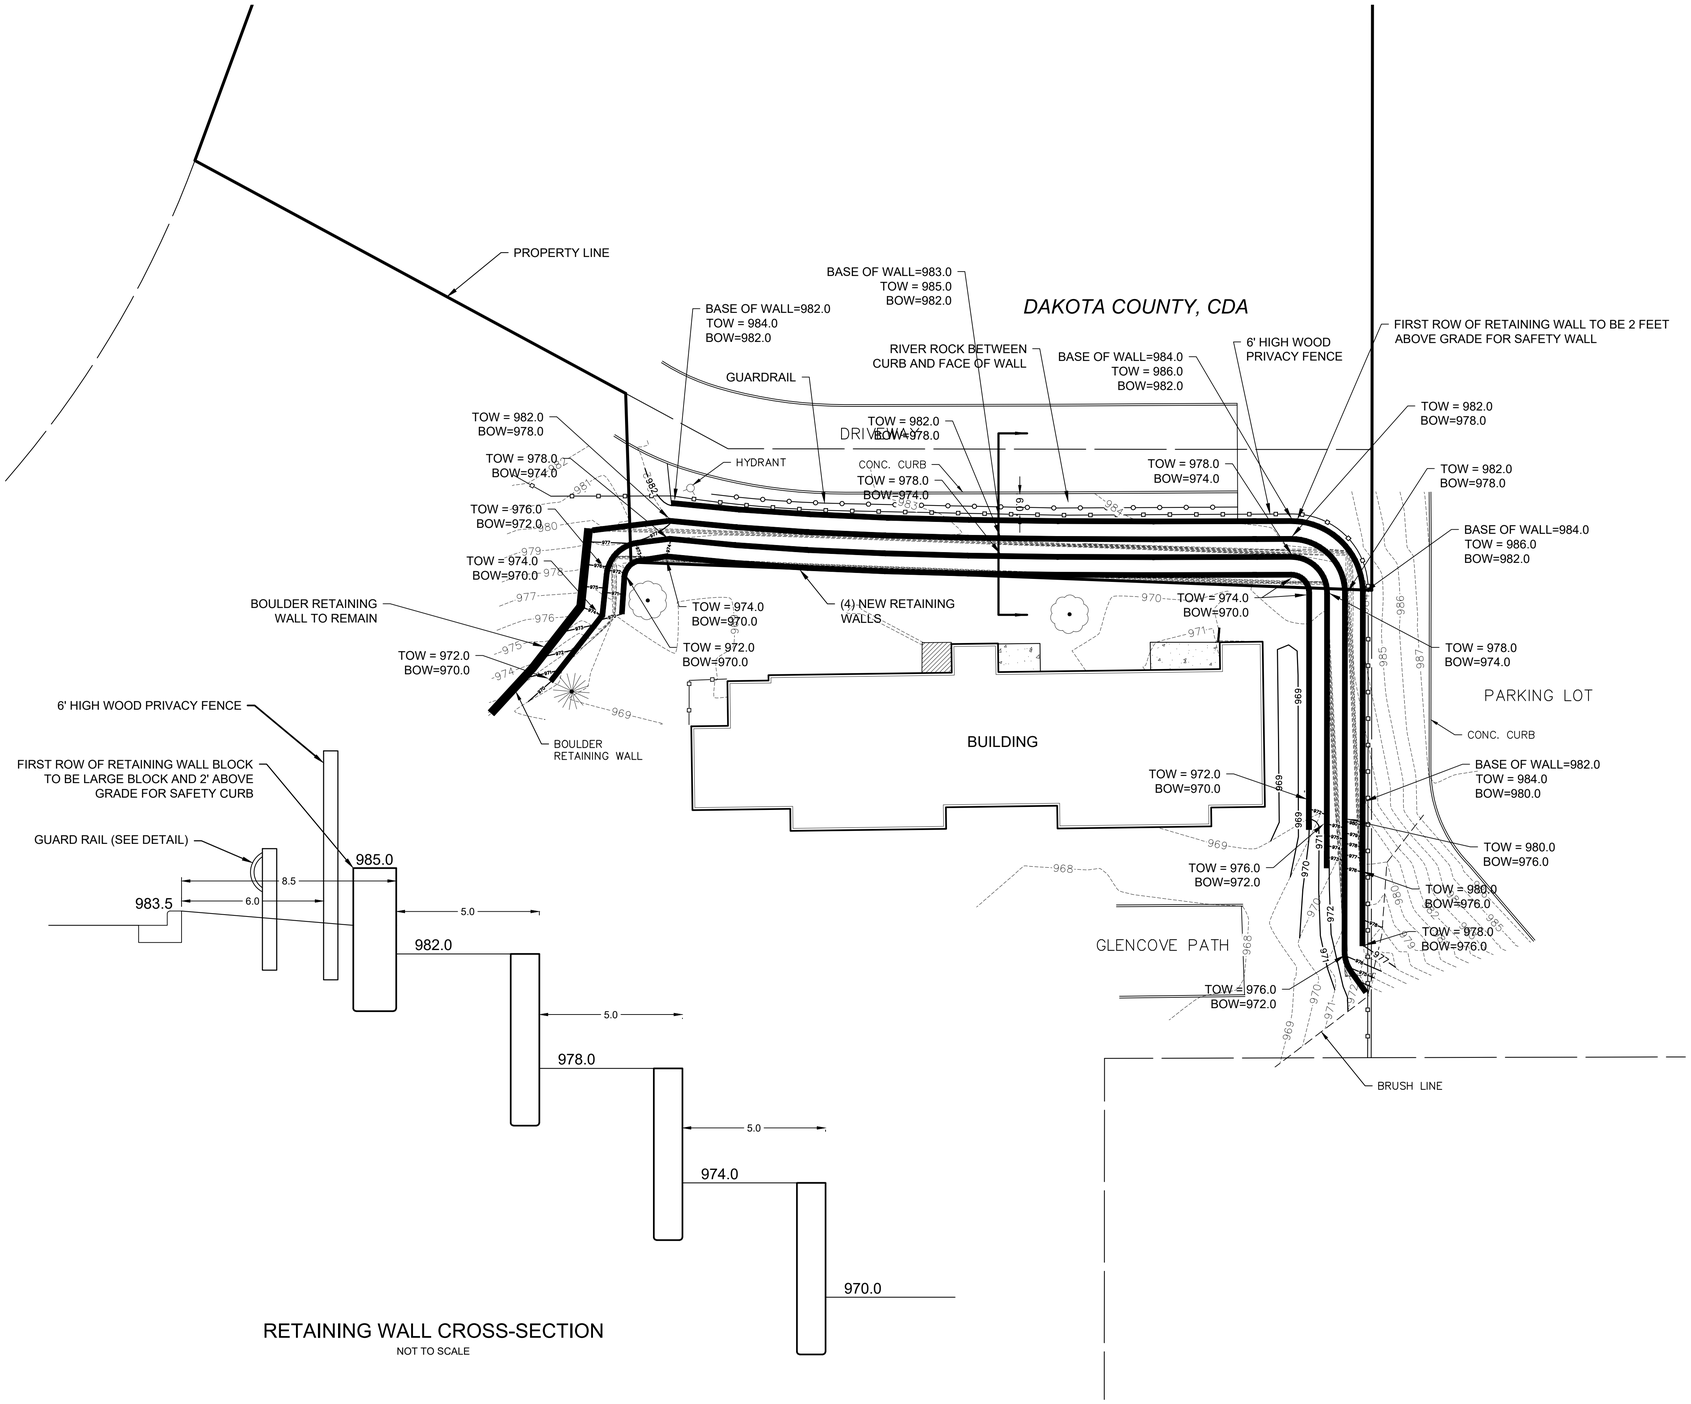


RETAINING WALL CROSS-SECTION
NOT TO SCALE

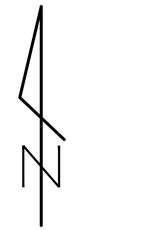

SCALE IN FEET

0 20 40 60
10 30

o – DENOTES IRON MONUMENT

BEARINGS ARE ASSUMED DATUM

PROPOSED LEGEND

| | |
|---|---|
| WATER MAIN | STORM MANHOLE |
| SANITARY SEWER | CATCH BASIN |
| STORM SEWER | SILT FENCE |
| WATER SERVICE | GRADING LIMITS |
| SANITARY SERVICE | CONTOUR LINE |
| CHAIN LINK FENCE | SPOT ELEVATION |
| VINYL/WOOD FENCE | DRAINAGE ARROW |
| LIGHT POLE | DETAIL |
| HYDRANT | NOTE |
| WATER VALVE | |
| SANITARY MANHOLE | |

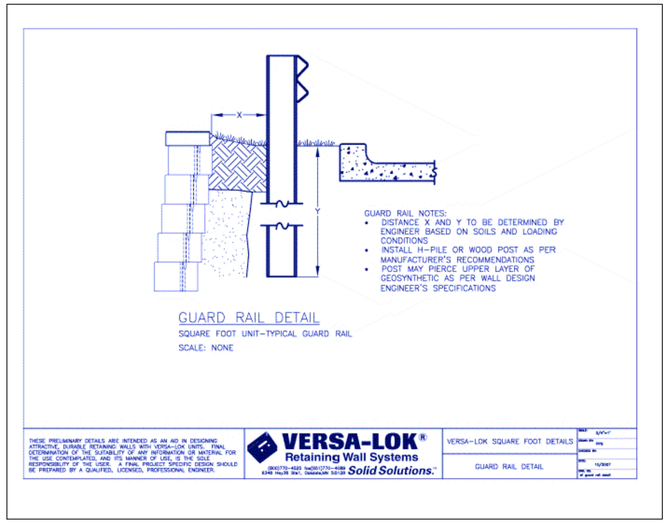


| REVISIONS | | | |
|---|---|---|---|
| | | | |

| | |
|---|---|
| PROJ. NO: | 220175 |
| DRAWN: | GDJ |
| CHECKED: | GDJ |
| SCALE: | AS SHOWN |
| FIELD BOOK: | A |
| DATE: | 1-4-2021 |

I hereby certify that this plan, specification, or report was prepared by me or under my direct supervision and that I am a duly licensed Professional Engineer and Land Surveyor under the laws of the State of Minnesota.

Signature: Grant D. Jacobson License No: 23189

Print Name: GRANT D. JACOBSON Date: 1/13/21


JACOBSON
ENGINEERS & SURVEYORS

jacobson@engrsurv.com (952) 469-4328

21029 HERON WAY
LAKEVILLE, MN 55044

FAX (952) 469-4624


PREPARED FOR:

Dakota County CDA
Attn: Vince Markell
1228 Town Centre Drive
Eagan, MN 55123

NEW RETAINING WALL
GRADING PLAN
CDA AND SOUTH
PROPERTY

MCKAY MANOR
APPLE VALLEY, MN

SHEET NO.
C-3
3

Jan. 13, 21
220175